DM CLASS 1700 26 GA. STEEL SNAPLOCK
1 1/2" STANDING SEAM ROOFING PANEL

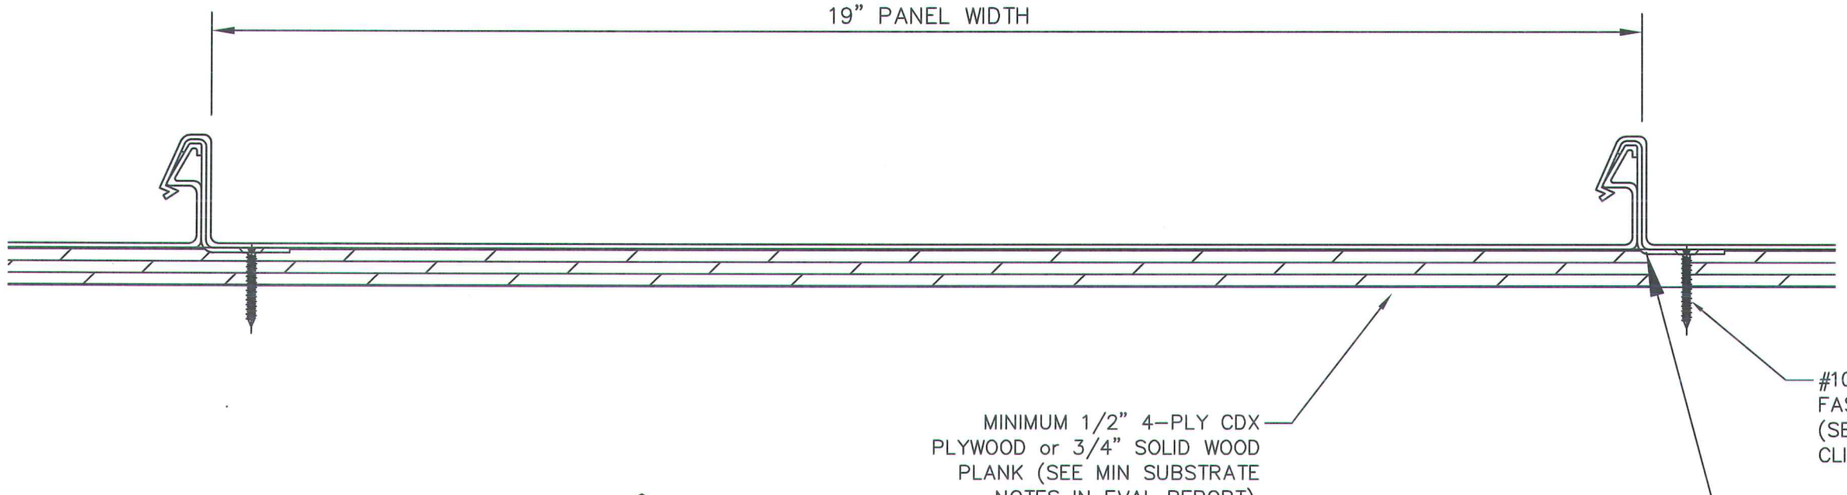

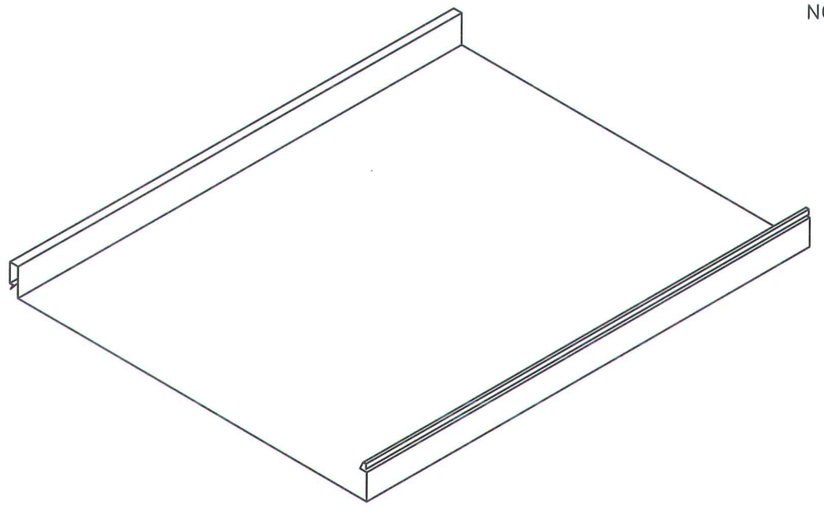

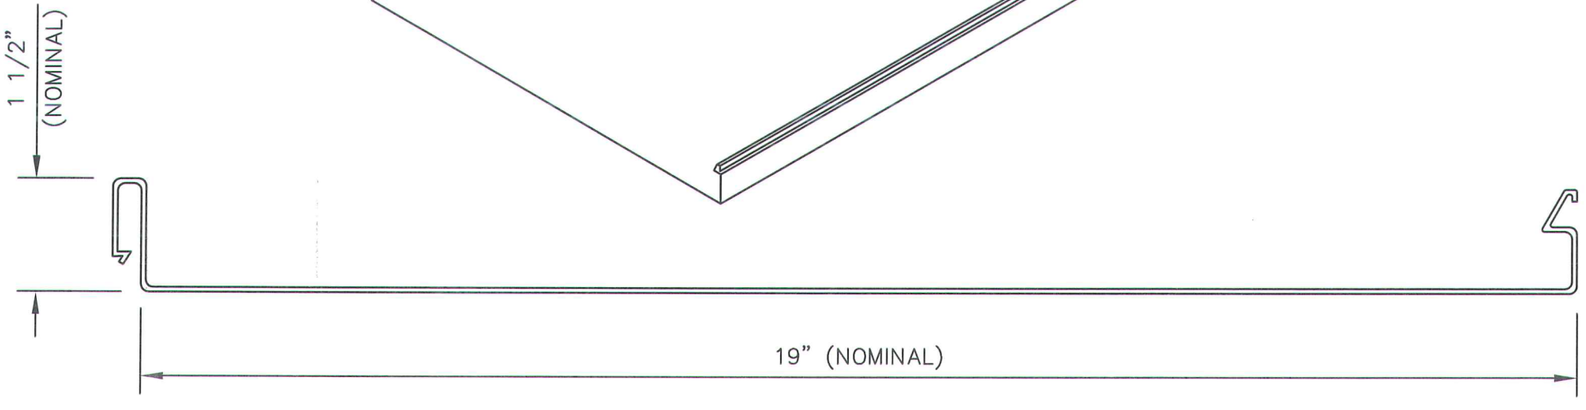

PANEL PROFILE

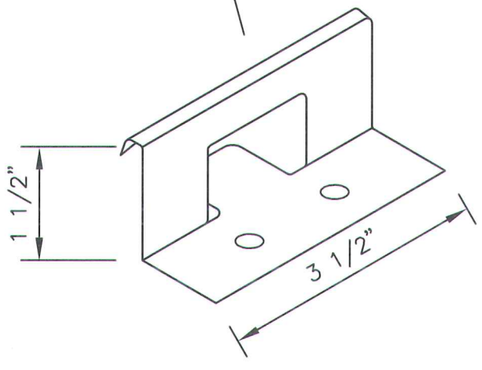

18 Ga. GALV.
STEEL CLIP

DATE	REV.#	PRINTS ISSUED FOR
10/17/19	_	1ST SUBMITTAL

SCOTT WOLTERS ENGINEER
SEAL
NO 62354
STATE OF FLORIDA
PROFESSIONAL ENGINEER
OCT 25 2019

SCOTT WOLTERS
FL PE# 62354

WOLTERS ENGINEERING
(COA# 27194)
15211 97TH ROAD N
WEST PALM BEACH, FL 33412
(561) 225-1982

DYNAMIC METALS
340 PIKE ROAD
WEST PALM BEACH, FL 33782
PH: (561) 629-7288
www.dynamicmetal.net
FAX: (561) 629-7291
EMAIL: info@dynamicmetal.net

DWG: 1700SL
SHEET: 1/1